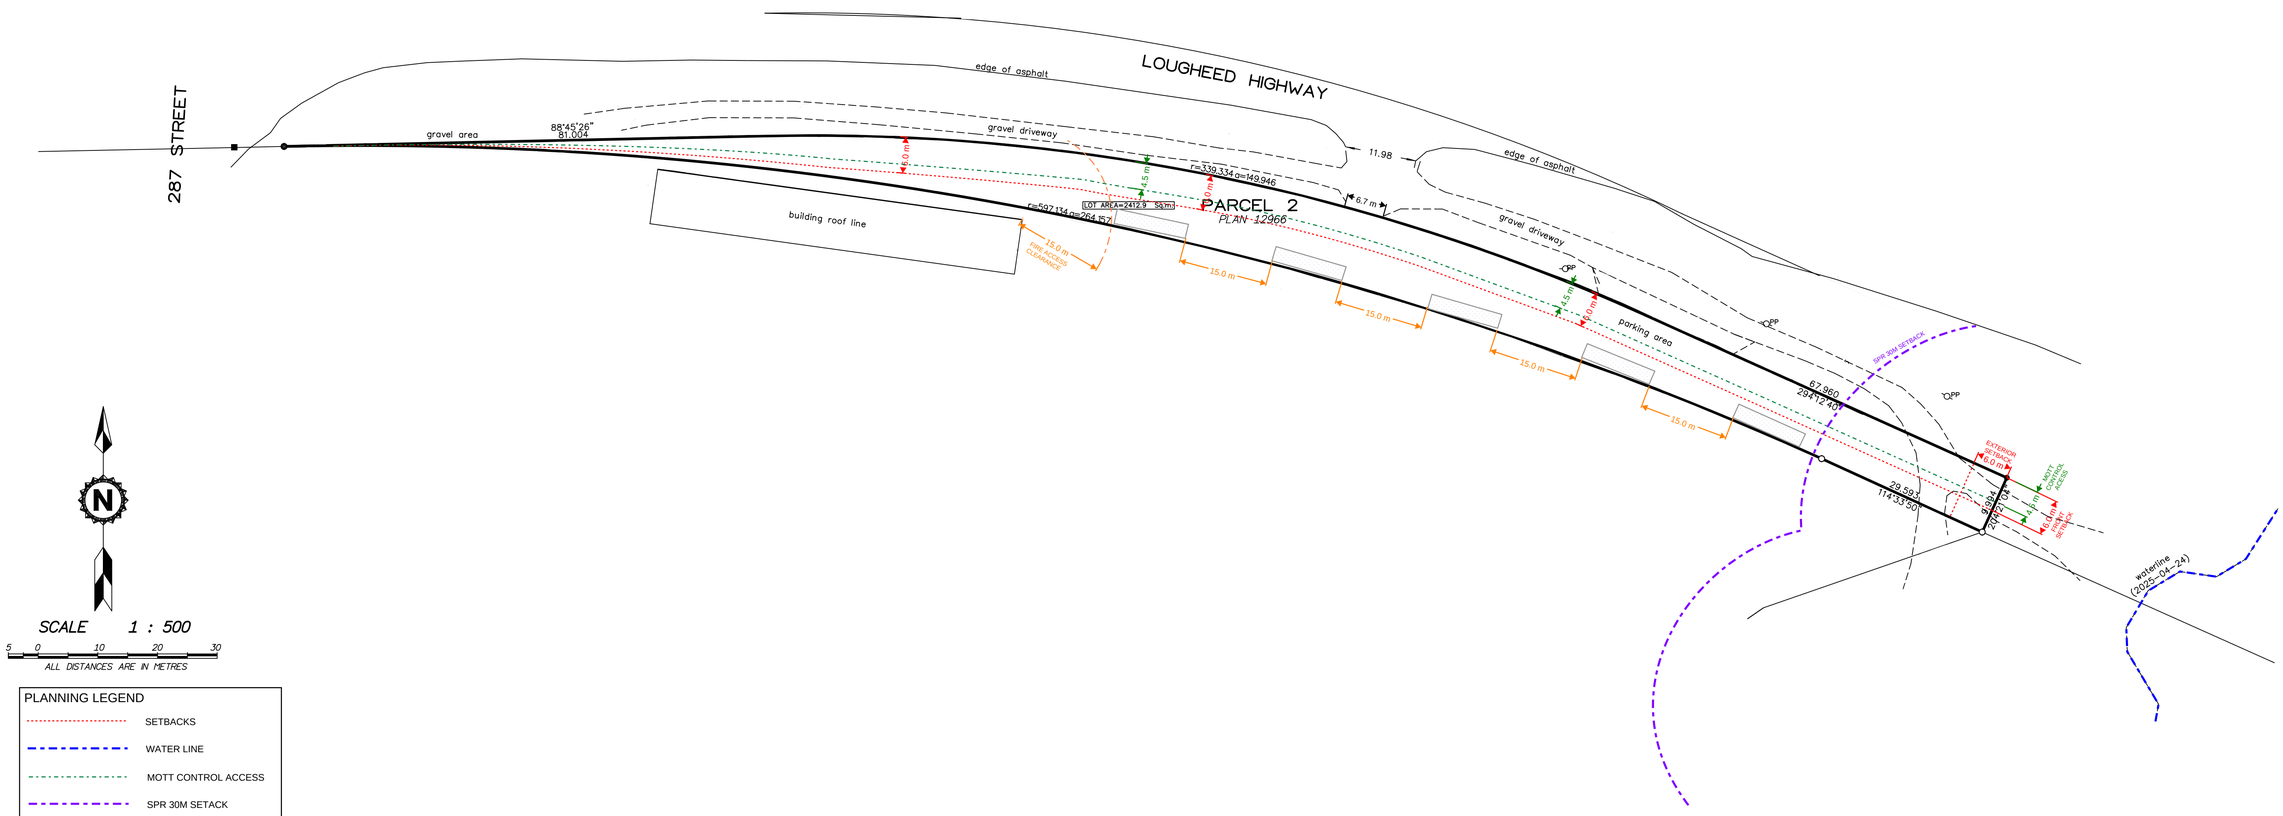

PLANNING LEGEND

- SETBACKS
- WATER LINE
- MOTT CONTROL ACCESS
- SPR 30M SETACK
- FIRE ACCESS CLEARANCE
- POTENTIAL CONTAINER LOCATIONS (5)