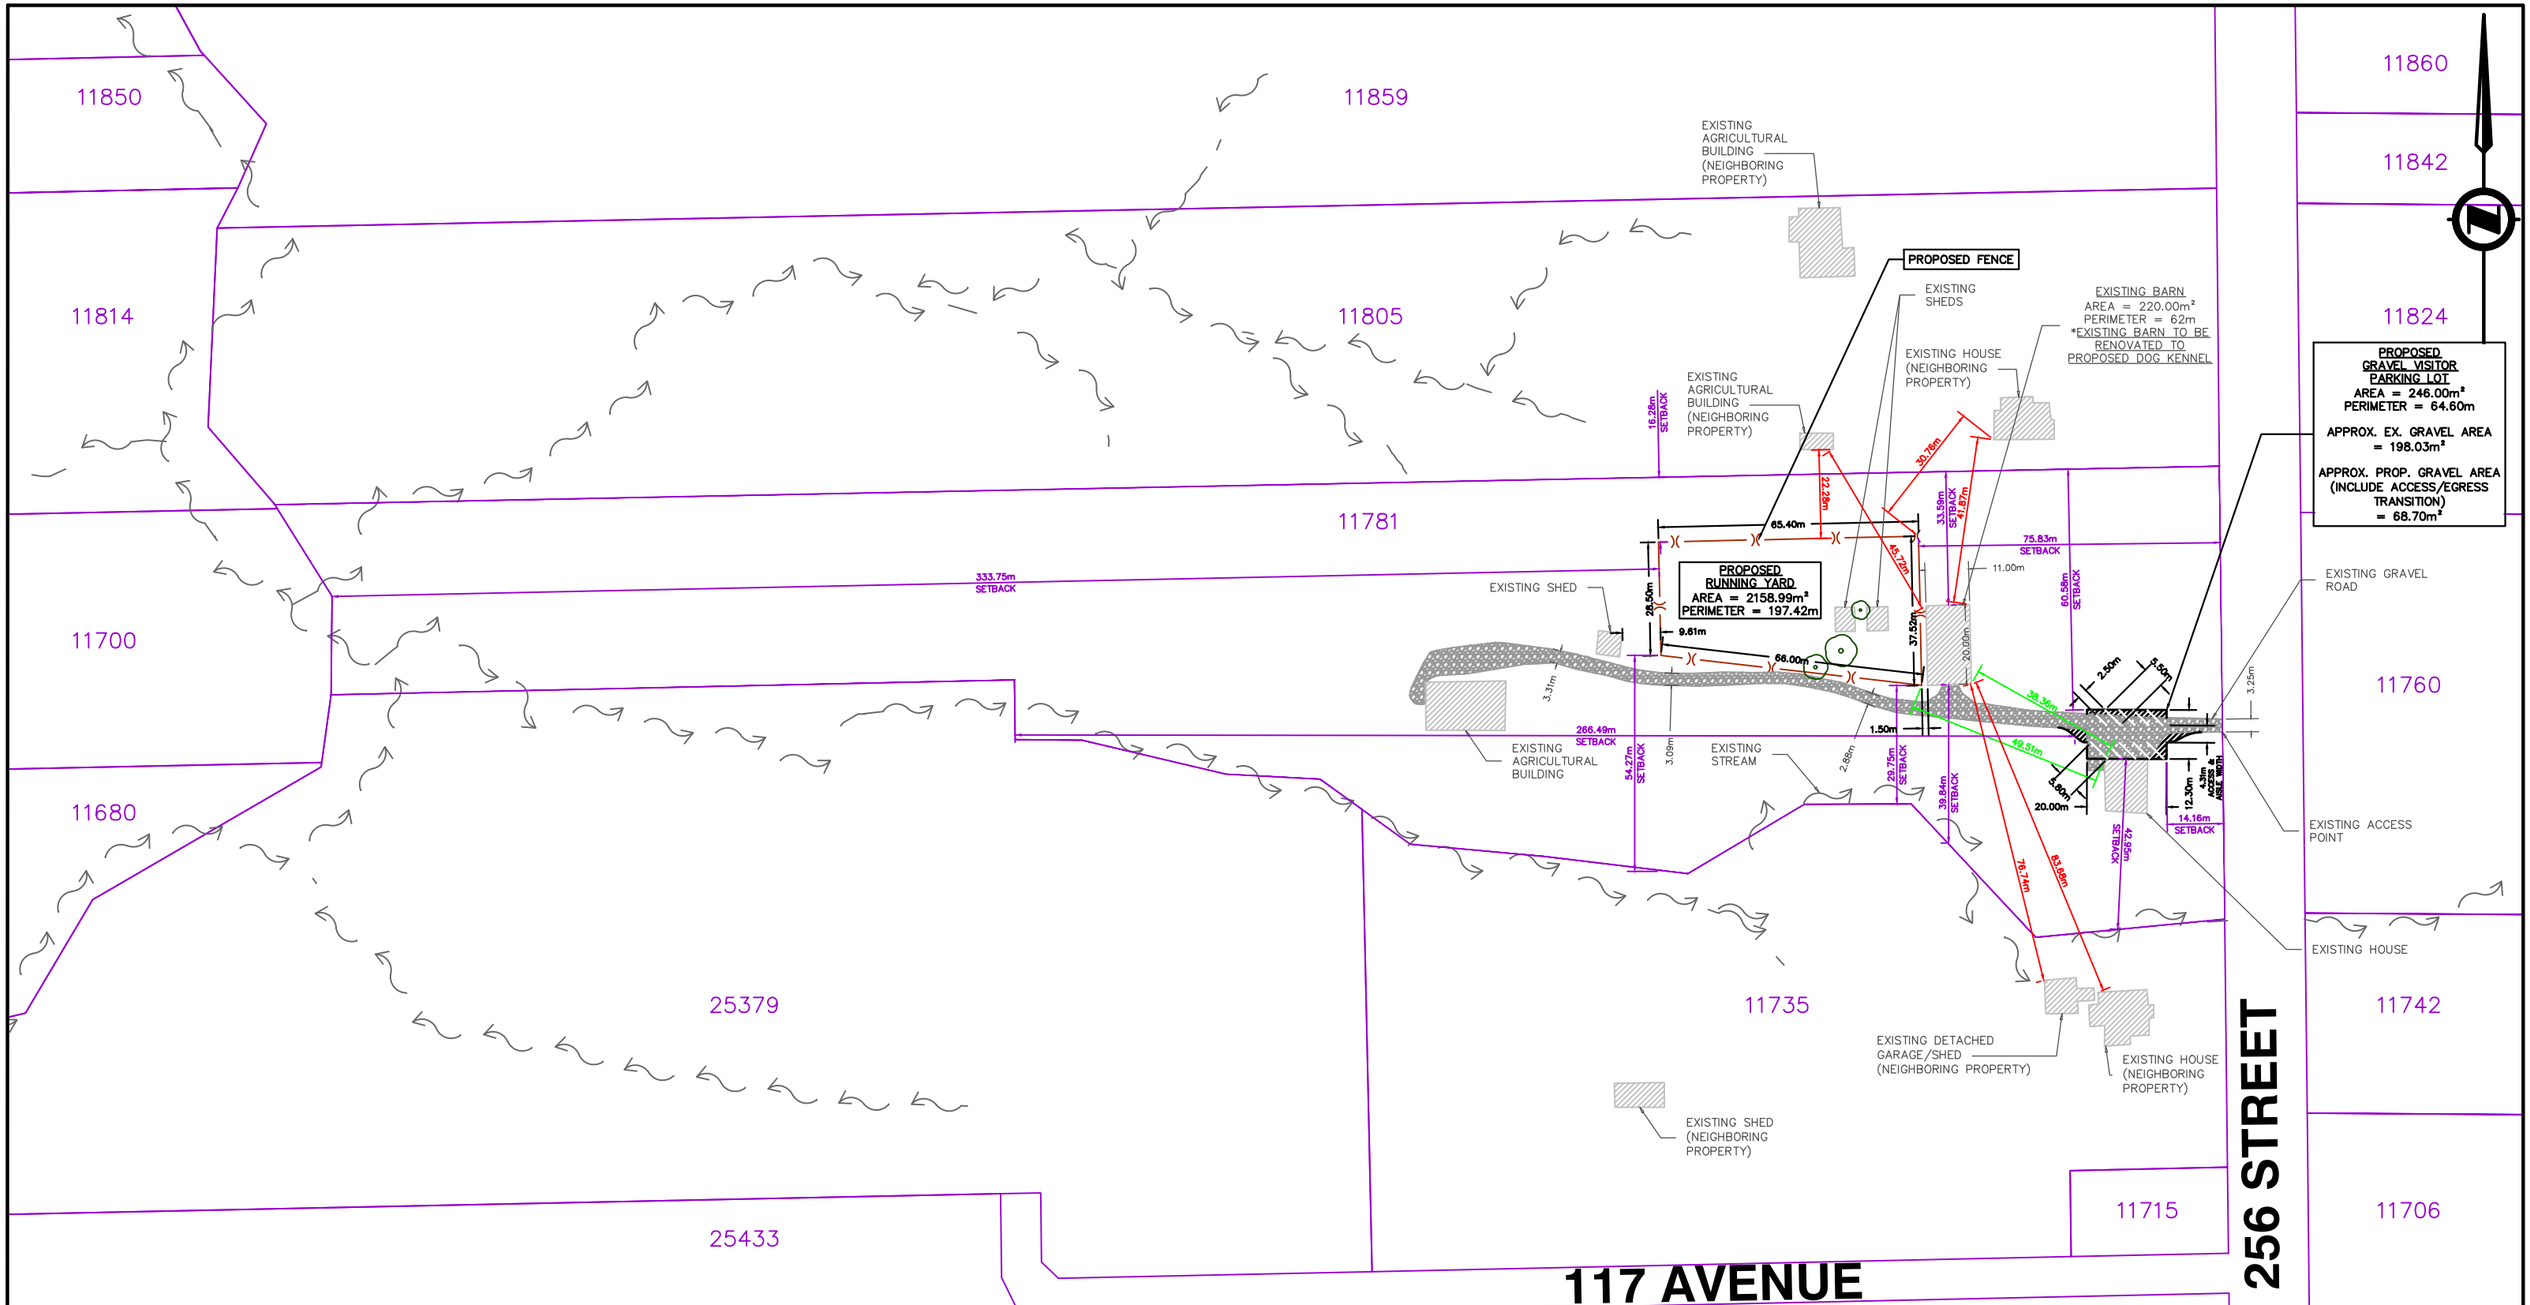

No.	DATE	REVISION
03	11/27/25	REVISED SITE PLAN
02	10/19/25	REVISED SITE PLAN
01	03/10/25	PROPOSED SITE PLAN

SITE ADDRESS
11781 256 STREET
MAPLE RIDGE, B.C.,
CANADA, V4R 1B3

CITY ADDRESS
CITY OF MAPLE RIDGE
11995 HANEY PLACE, MAPLE RIDGE, B.C.,
CANADA, V2X 6A9

PROPOSED SITE PLAN
11781 256 STREET

DATE NOVEMBER 2025

SHEET 01 OF 01

SCALES
HORZ. 1:1500
VERT. N/A