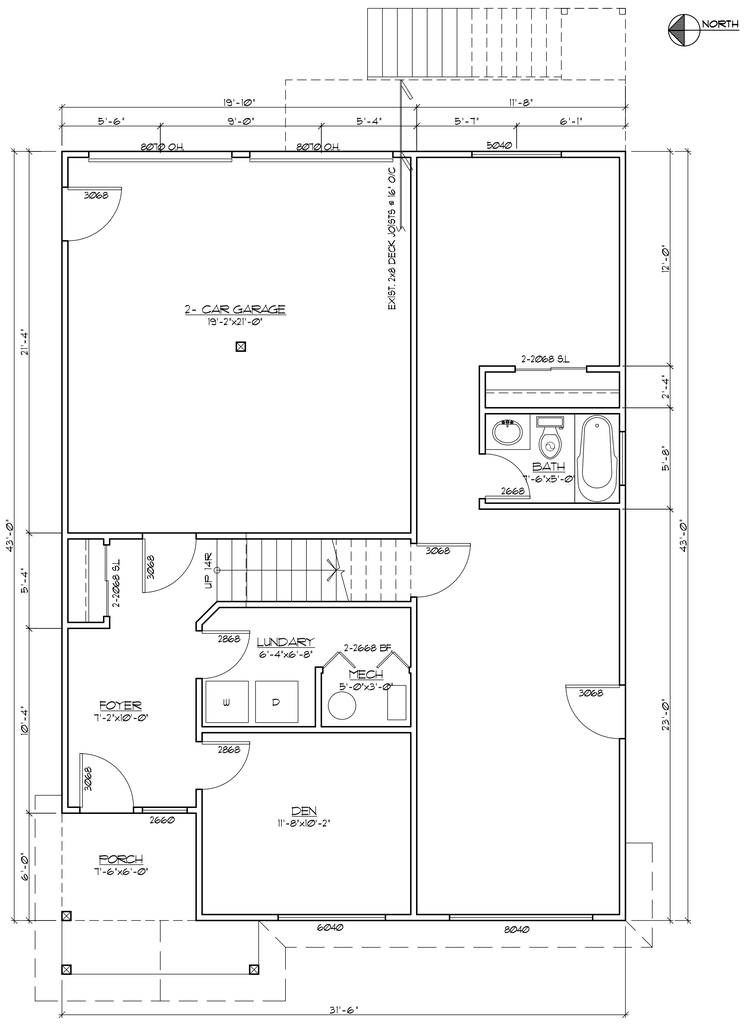

EXIST. BASEMENT PLAN
SCALE: 1/4" = 1'-0"
AREA = 1309.5 SF

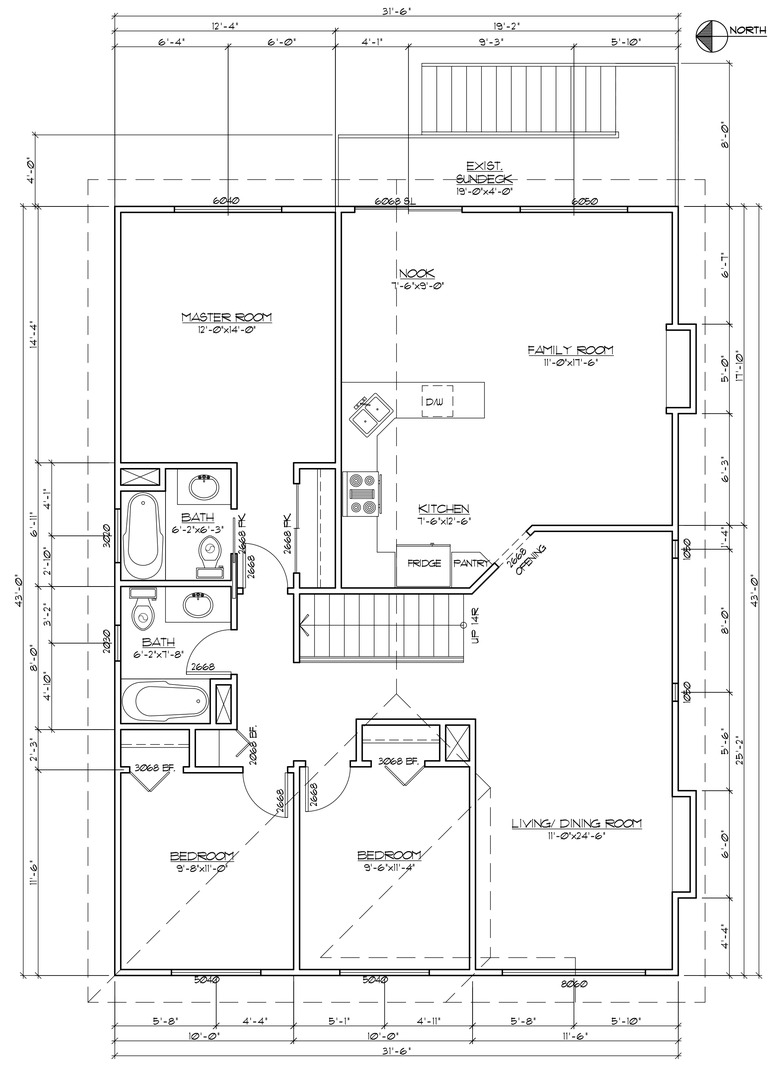

EXIST. MAIN FLOOR PLAN
SCALE: 1/4" = 1'-0"
AREA = 1354.5 SF

REVISIONS:

1	ISSUED FOR BLDG. PERMIT	12.16.2024

SEL Engineering Limited
Consulting Engineers

#201, 3003 ST. JOHNS STREET
PORT MOODY, BC V3H 2C4
TELEPHONE: 604.469.3723
FACSIMILE: 604.469.3107

E-MAIL: SEL@SELENG.COM

SEAL:

(C) COPYRIGHT RESERVED.
THIS PLAN AND DESIGN ARE, AND AT ALL TIMES, THE EXCLUSIVE PROPERTY OF SEL ENGINEERING LIMITED. REPRODUCTION OR USE WITHOUT WRITTEN CONSENT IS PROHIBITED. CONTRACTOR SHALL VERIFY AND BE RESPONSIBLE FOR ALL DIMENSIONS AND CONDITIONS ON PROJECT AND THIS OFFICE SHALL BE INFORMED OF ANY VARIATIONS FROM DIMENSIONS AND CONDITIONS SHOWN ON THE DRAWING. DO NOT SCALE DRAWING.

PROJECT TITLE:
PROPOSED NEW SUNDECK ADDITION AT:

11546 239A STREET,
MAPLE RIDGE, BC

DRAWING TITLE:
EXIST. FLOOR PLANS

DESIGNED BY:	CMC
CHECKED BY:	CMC
DRAWN BY:	SHS
PROJECT NO:	C24---
DATE:	12.07.2024
SCALE:	AS SHOWN
DRAWING NO:	A-4

EXIST. FRONT ELEVATION
SCALE: 1/4" = 1'-0"

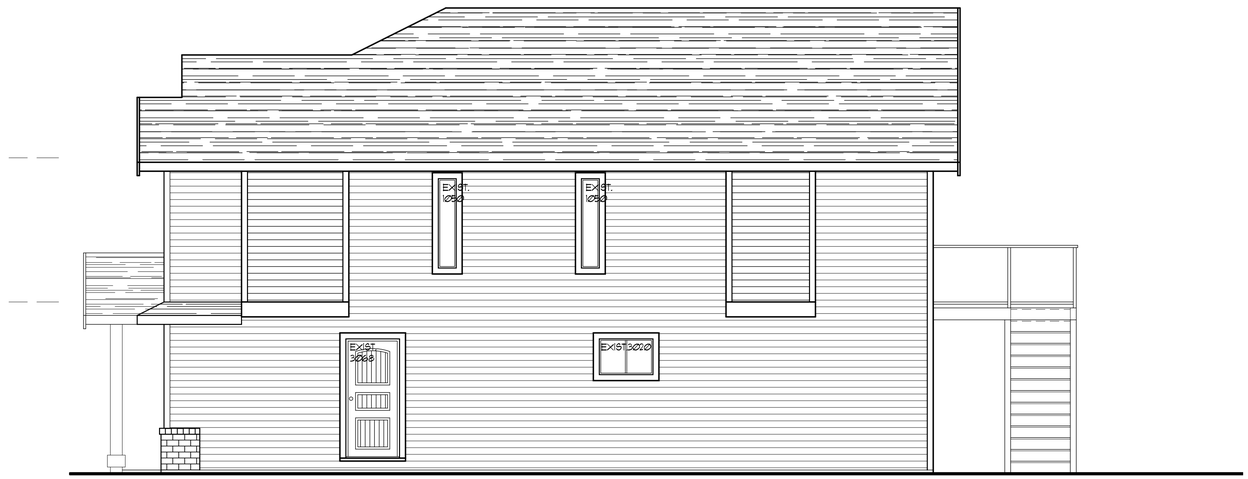

EXIST. RIGHT ELEVATION
SCALE: 1/4" = 1'-0"

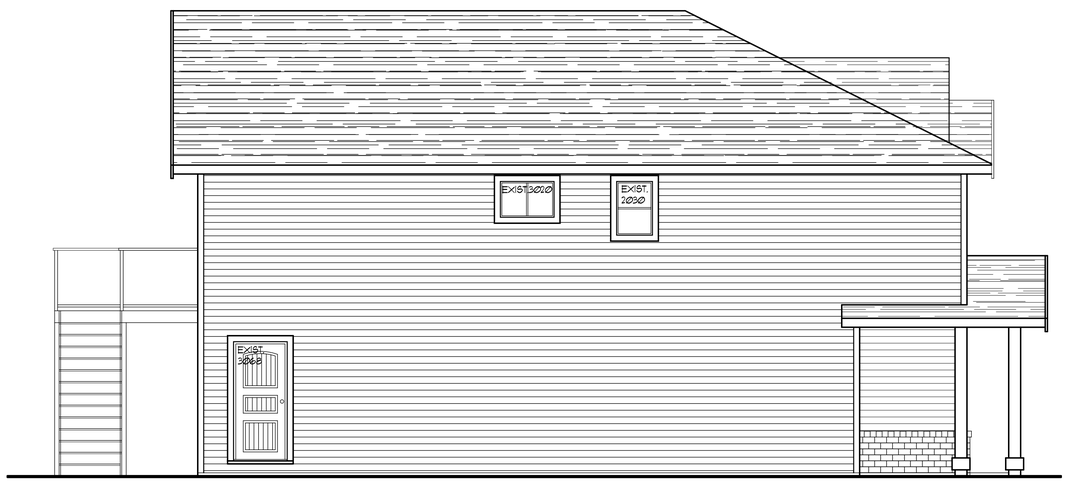

EXIST. LEFT ELEVATION
SCALE: 1/4" = 1'-0"

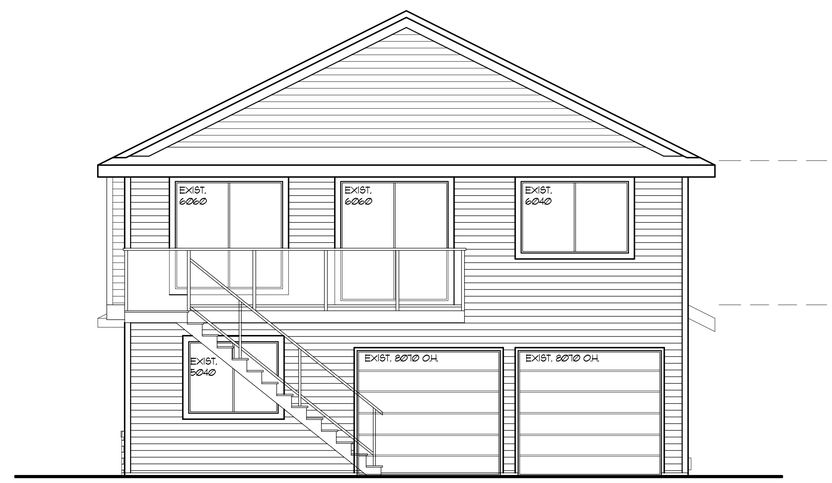

EXIST. REAR ELEVATION
SCALE: 1/4" = 1'-0"

REVISIONS:

1	ISSUED FOR BLDG. PERMIT	12.16.2024

SEL Engineering Limited
Consulting Engineers

#207, 3003 ST. JOHNS STREET
PORT MOODY, BC V3H 2C4
TELEPHONE: 604.469.3723
FACSIMILE: 604.469.3707

E-MAIL: SEL@SELENG.COM

SEAL:

(C) COPYRIGHT RESERVED.
THIS PLAN AND DESIGN ARE, AND AT ALL TIMES, THE EXCLUSIVE PROPERTY OF SEL ENGINEERING LIMITED. REPRODUCTION OR USE WITHOUT WRITTEN CONSENT IS PROHIBITED. CONTRACTOR SHALL VERIFY AND BE RESPONSIBLE FOR ALL DIMENSIONS AND CONDITIONS ON PROJECT AND THIS OFFICE SHALL BE INFORMED OF ANY VARIATIONS FROM DIMENSIONS AND CONDITIONS SHOWN ON THE DRAWING. DO NOT SCALE DRAWING.

PROJECT TITLE:
PROPOSED NEW SUNDECK ADDITION AT:

11546 239A STREET,
MAPLE RIDGE, BC

DRAWING TITLE:
EXIST. ELEVATIONS

DESIGNED BY:	CMC
CHECKED BY:	CMC
DRAWN BY:	SHS
PROJECT NO:	C24---
DATE:	12.07.2024
SCALE:	AS SHOWN

DRAWING NO:

A-5