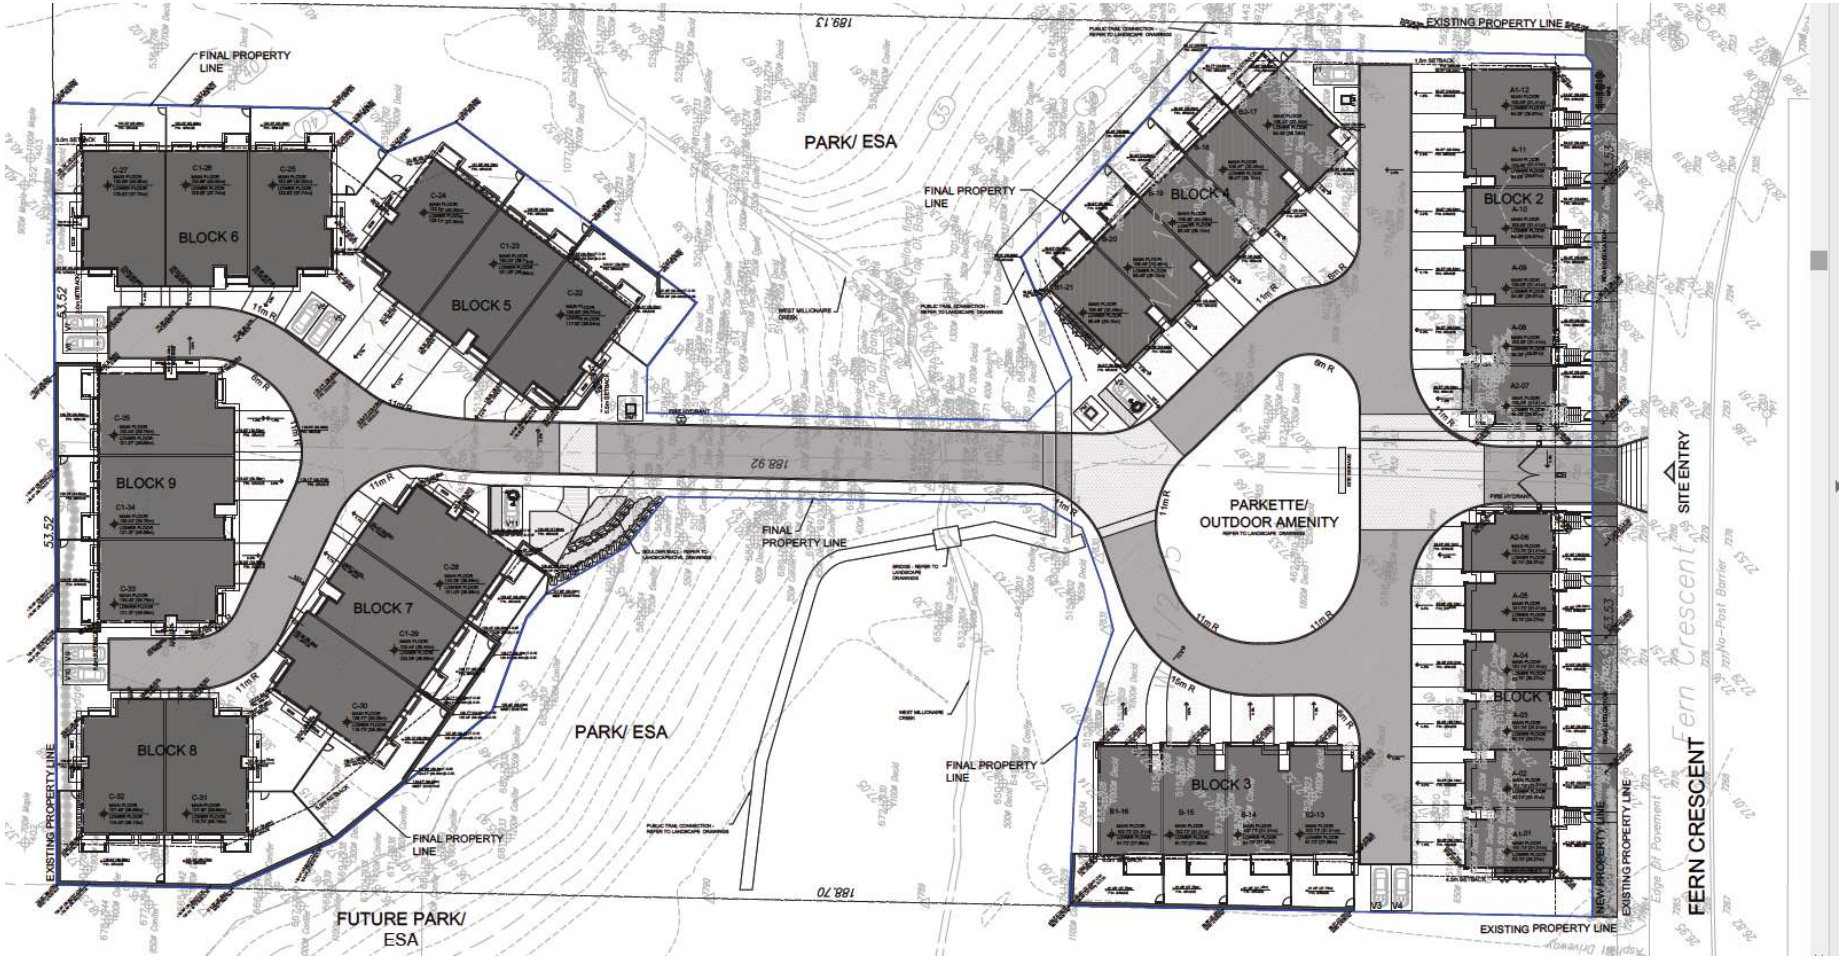
EXISTING PROPERTY LINE
FINAL PROPERTY LINE
PARK/ ESA
BLOCK 6
BLOCK 5
BLOCK 4
BLOCK 2
BLOCK 9
BLOCK 7
BLOCK 8
BLOCK 3
PARKETTE/
OUTDOOR AMENITY
SITE ENTRY
FERN CRESCENT
NEW PROPERTY LINE
FUTURE PARK/
ESA
189.13
188.92
188.70
53.52
63.52