# 24495 110 AVENUE LOT 26 DENSITY REVIEW

| | |
|---|---|
| SITE AREA | 0.600 Ha |
| PARK | 0.101 Ha |
| ROADS | 0.169 Ha |
| NET DEV. | 0.327 Ha |

NET DENSITY 5UNITS/0.327Ha = 15.3Un/Ha

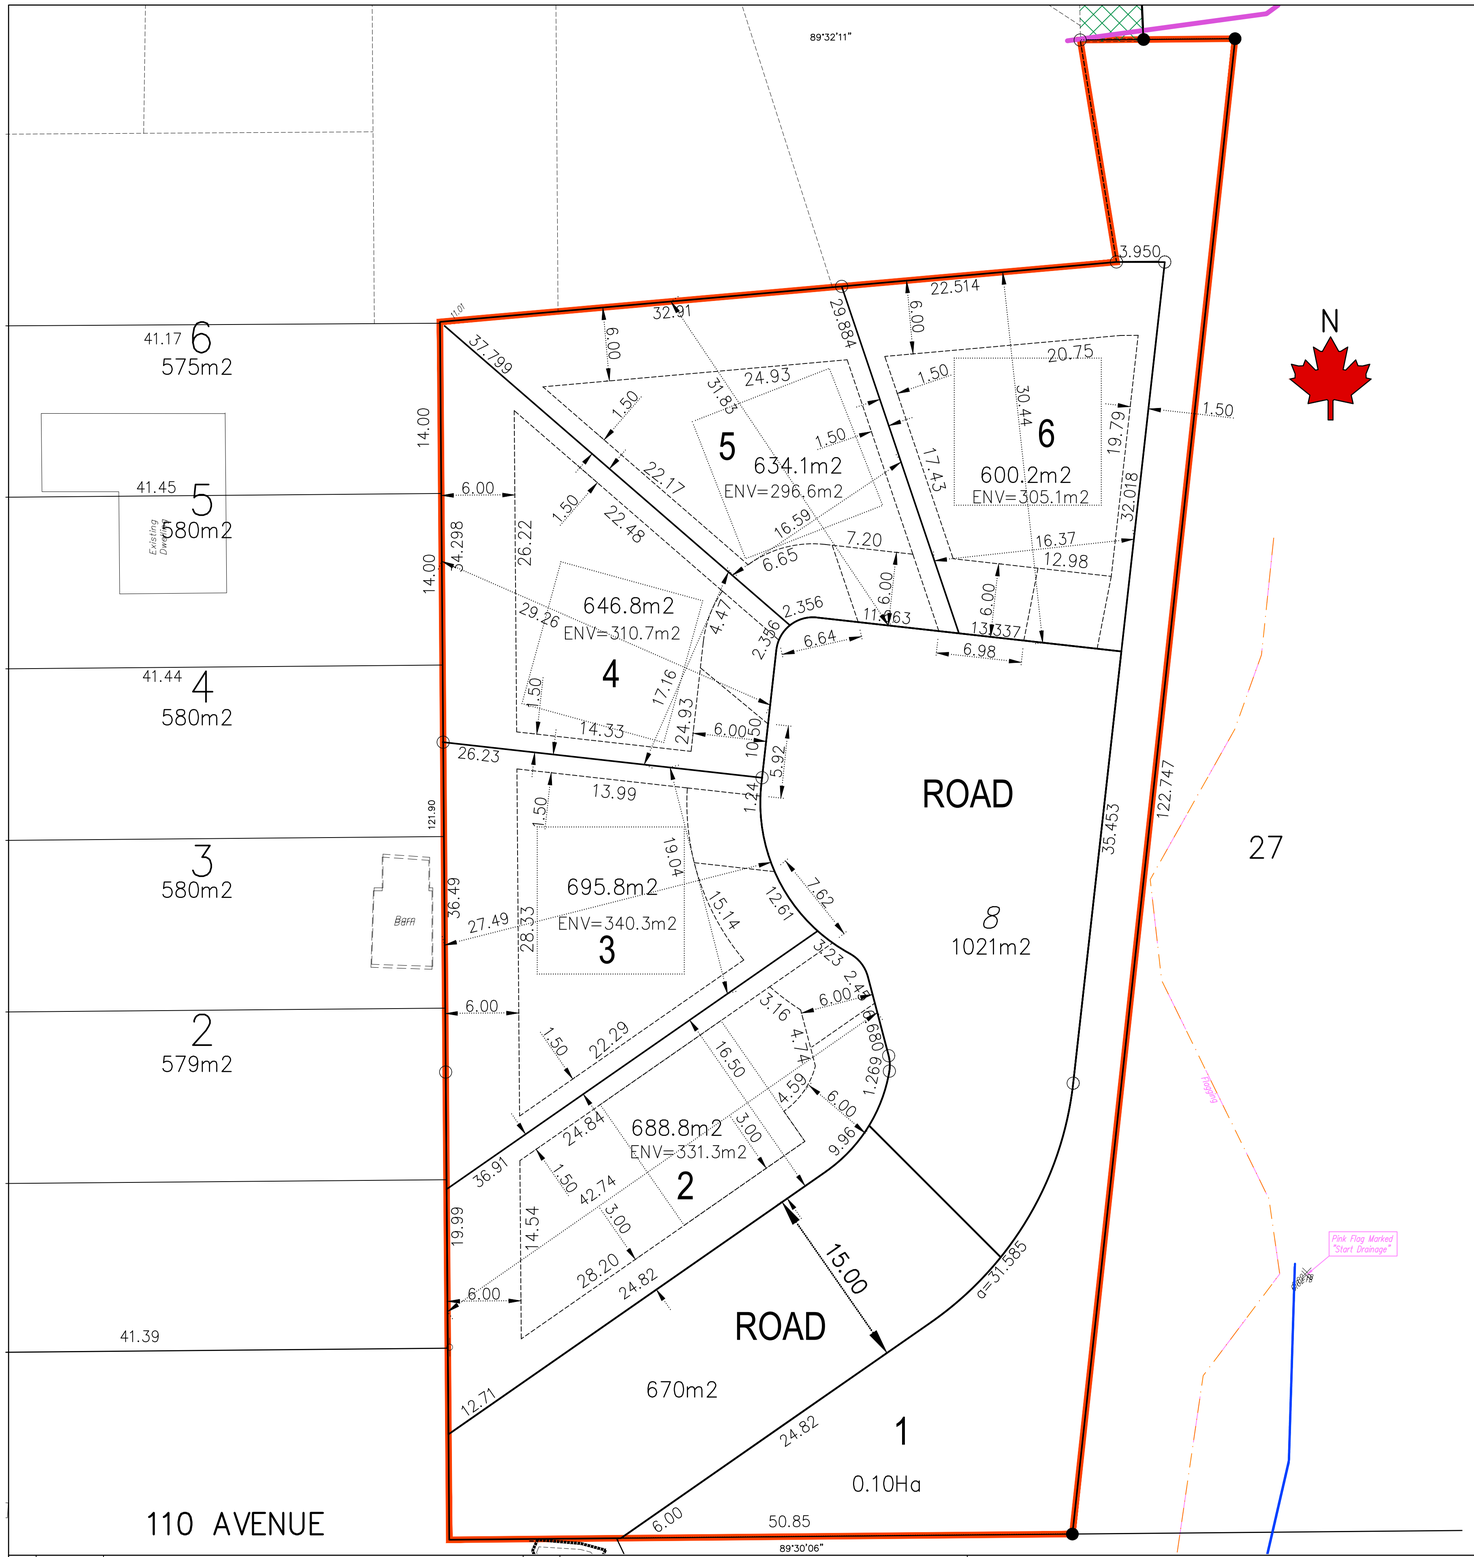


607 ZONE: RS-1b SINGLE DETACHED (MEDIUM DENSITY) RESIDENTIAL

607.1 PURPOSE

1. This Zone provides for medium Density Single Detached Residential Uses with a minimum Lot Area of 557.0 square metres.
2. This Zone is subject to the Albion Area Density Bonus Amenity Contribution option which provides for a Density that is consistent with the R-1 Zone for Lots located within the Albion Area Plan. Refer to Section 402 (Density Bonus for Albion Area) of this Bylaw.

607.2 PRINCIPAL USES

1. The following Principal Uses shall be permitted in this Zone:
a. Single Detached Residential.

607.3 ACCESSORY USES

1. The following shall be permitted as Accessory Uses to one of the permitted Principal Uses in this Zone:
a. Bed and Breakfast;
b. Boarding;
c. Detached Garden Suite Residential
d. Hobby Beekeeping;
e. Home Occupation;
f. Neighbourhood Daycare;
g. Secondary Suite Residential; and
h. Temporary Residential.
2. Refer to Section 401 and Section 402 of this Bylaw for additional information.

607.4 LOT AREA and DIMENSIONS

1. Minimum Lot Area and dimensions shall be not less than:
a. in Lot Area 557.0 square metres
b. in Lot Width 15.0 metres
c. in Lot Depth 27.0 metres.

607.6 LOT COVERAGE

1. All Principal Buildings and Principal Structures and Accessory Buildings and Accessory Structures together shall not exceed a Lot Coverage of 40%.
2. Refer to Section 401 (Accessory Buildings, Structures and Uses) of this Bylaw for Lot Coverage requirements.

607.7 SETBACKS

1. Minimum Setbacks for Principal Buildings and Principal Structures shall be not less than:
a. from a Front Lot Line 6.0 metres
b. from a Rear Lot Line 6.0 metres
c. from an Interior Side Lot Line 1.5 metres
d. from an Exterior Side Lot Line 3.0 metres.
e. where a high-pressure gas right-of-way is located within any portion of the required Setback area from a Rear Lot Line, the Setback shall be not less than 5.0 metres from the right-of way for all Lots created after October 31, 1986.
2. Minimum Setbacks for Accessory Buildings and Accessory Structures shall be not less than:
a. from a Front Lot Line 6.0 metres
b. from a Rear Lot Line 1.5 metres
c. from an Interior Side Lot Line 1.5 metres
d. from an Exterior Side Lot Line 3.0 metres
e. from the Building Face of a Building for a Residential Use (Bylaw 7749-2021) 1.5 metres
3. Minimum Setbacks for all Buildings and Structures shall meet the

| No | Date | Revision | BY |
|---|---|---|---|
| | | | |


D.K. BOWINS & ASSOCIATES INC.
DARCY PALOMBI P.ENG
25123 10 AVE , ALDERGROVE , B.C.
V4W 2S7 CEL: 778-888-3090 ,
EMAIL: darcypalombi@outlook.com
PERMIT TO PRACTICE 1001710


| | | | | | |
|---|---|---|---|---|---|
| PROPOSED | | UTILITY POLE /ANCHOR | | SLOPE | |
| STORM SEWER | STM | FIRE HYDRANT | | SHRUB | |
| SANITARY SEWER | SAN | IRON PIN | I.P. | HEDGE | |
| GAS | GAS | BASEMENT ELEV. | LEFT T RIGHT | TREE | |
| WATER | W/M | EDGE OF PAVEMENT | | BUILDING | |
| U.G. LIGHTING | S/L | FENCE | x x | | |
| U.G. HYDRO | B.C.H. | SIDEWALK | | | |
| U.G. TELEPHONE | B.C.T. | SURVEY MONUMENT | | | |
| MANHOLE | | SAN. INSPECTION CHAMBER | | | |
| CATCH BASIN | | STREET LIGHT | | | |
| WATER OR GAS VALVE | | | | | |

| | |
|---|---|
| DESIGNED | DKB |
| CHECKED | |
| APPROVED | |
| FIELD BOOK | |
| SCALES | HORZ. 1:250 |
| | VERT. – |

CITY OF MAPLE RIDGE
ENGINEERING DEPARTMENT

SUBDIVISION PLAN
24495 110 AVENUE. LOT 26

| | |
|---|---|
| Date | NOV 2023 |
| SHEET | 2 OF |
| Dwg. No. | 0 |


This drawing and design is the property of D.K. BOWINS & ASSOCIATES Inc. and cannot be used, reused or reprinted without the written consent of said company.



G:\Shared drives3 - PROJECT FILES\110th Avenue 24387 (110 Land Assembly)\ENGINEERING DRAWINGS\24495 110 AVE LOT 26 WAYNE JACKSON\ENGINEERING DRAWINGS\SEPTEMBER 2024\SEPT 4 2024\SEPT 4 2024 24495 110 AVE LOT 26 WAYNE JACKSON.dwg, SUBDIVISION PLAN, 2024-09-04 9:51:46 AM