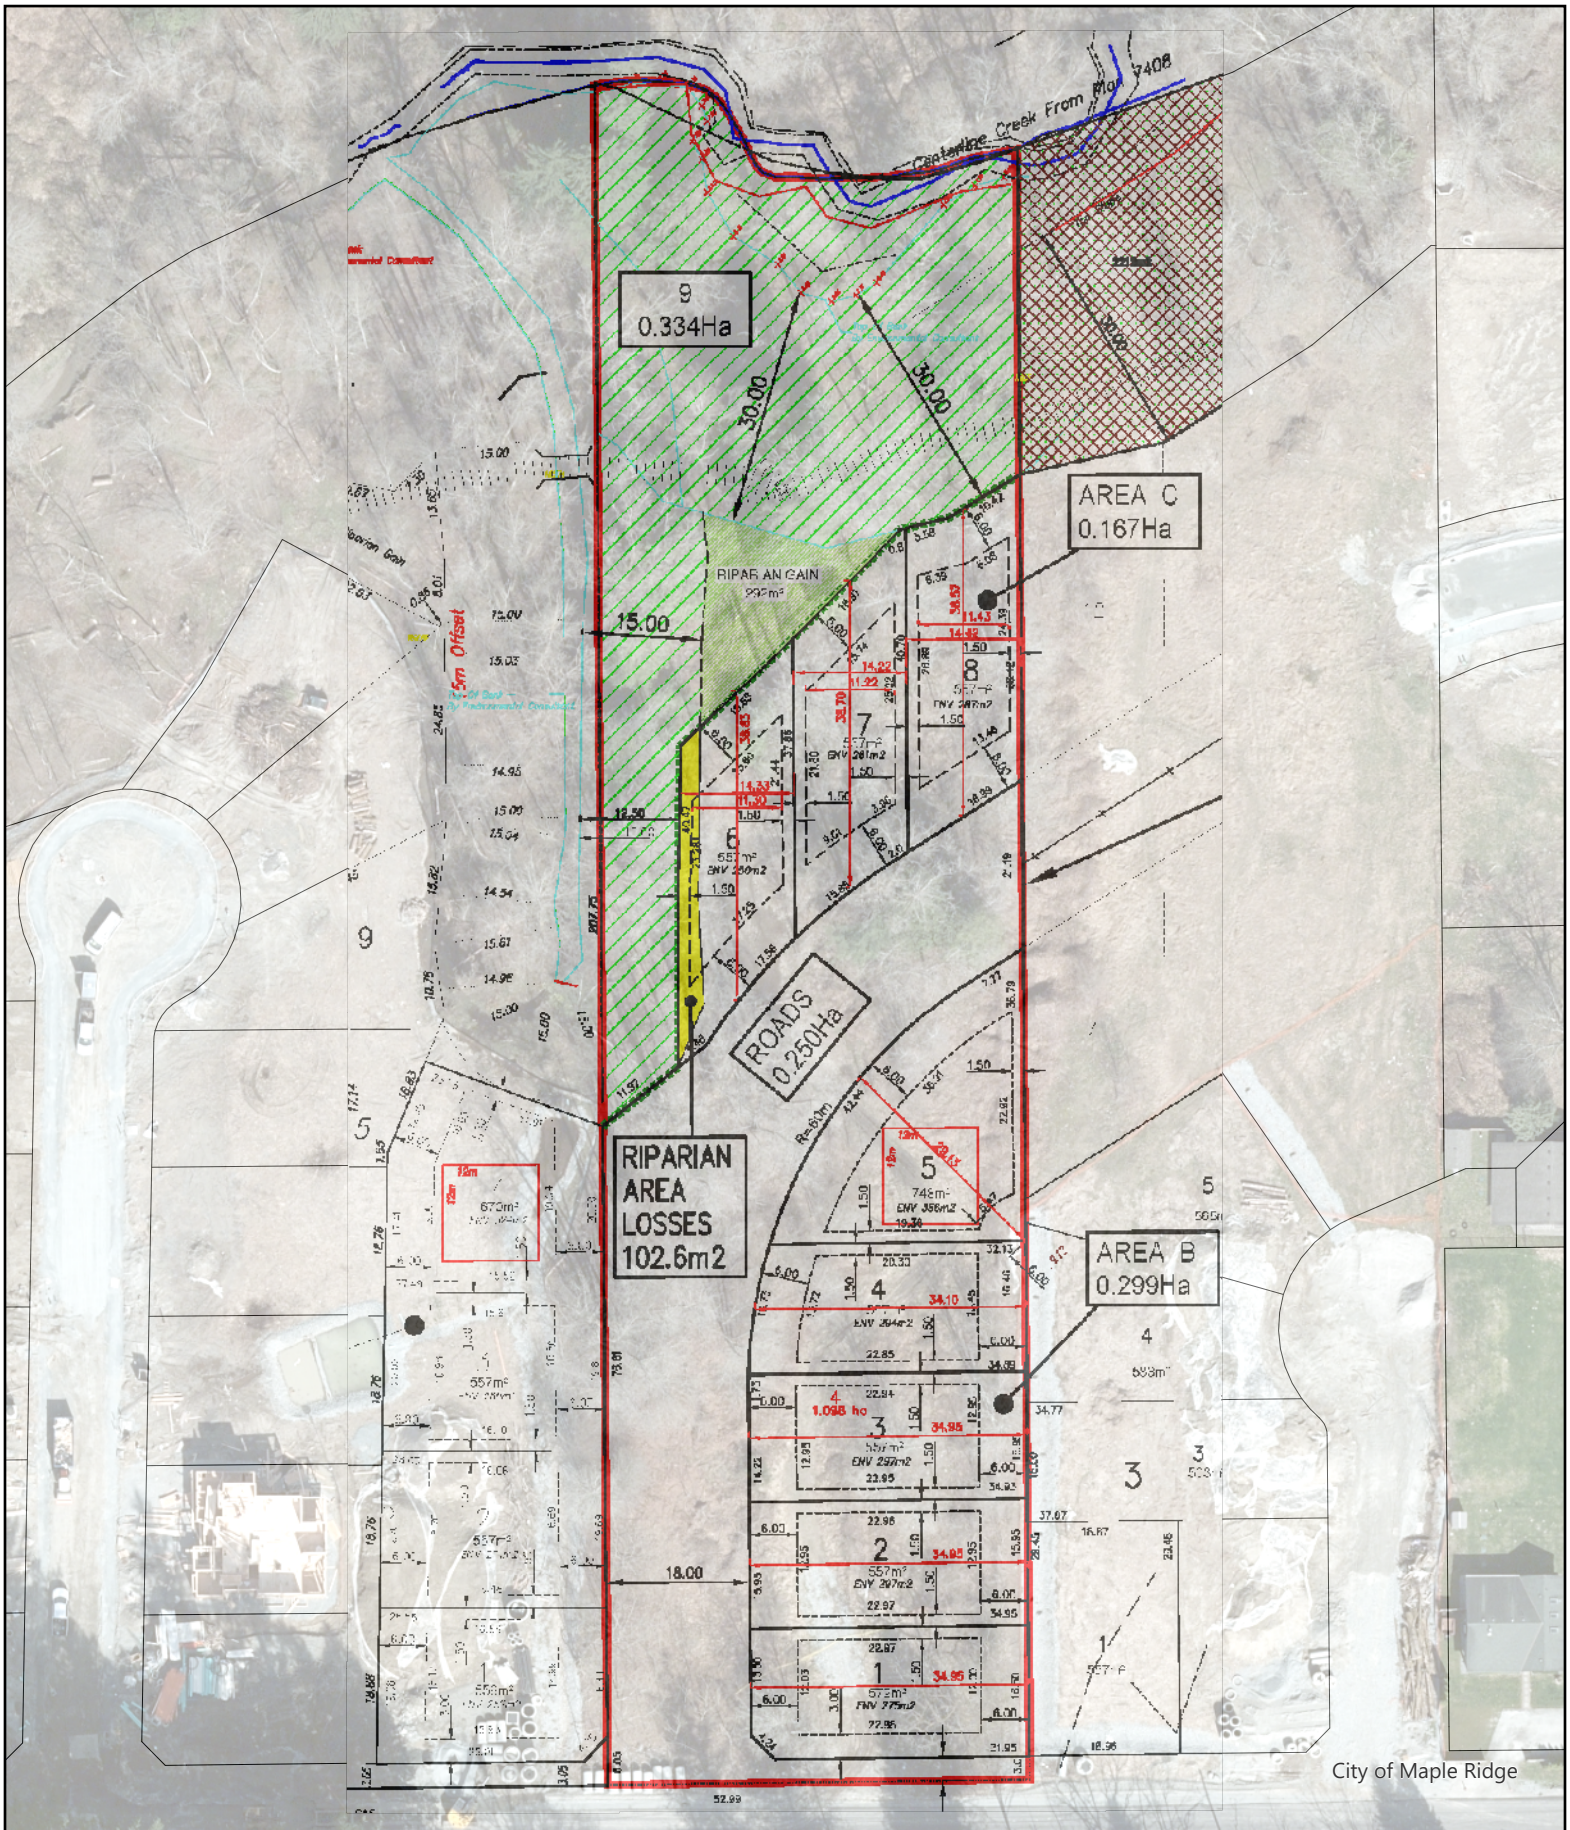

Maple Ridge

24369 110 Avenue

Figure 2 - Proposed Site Plan
File Number: 2022-434-RZ

N

0 5 10 20 30 40
Meters

Date: 3/20/2025

nwilding